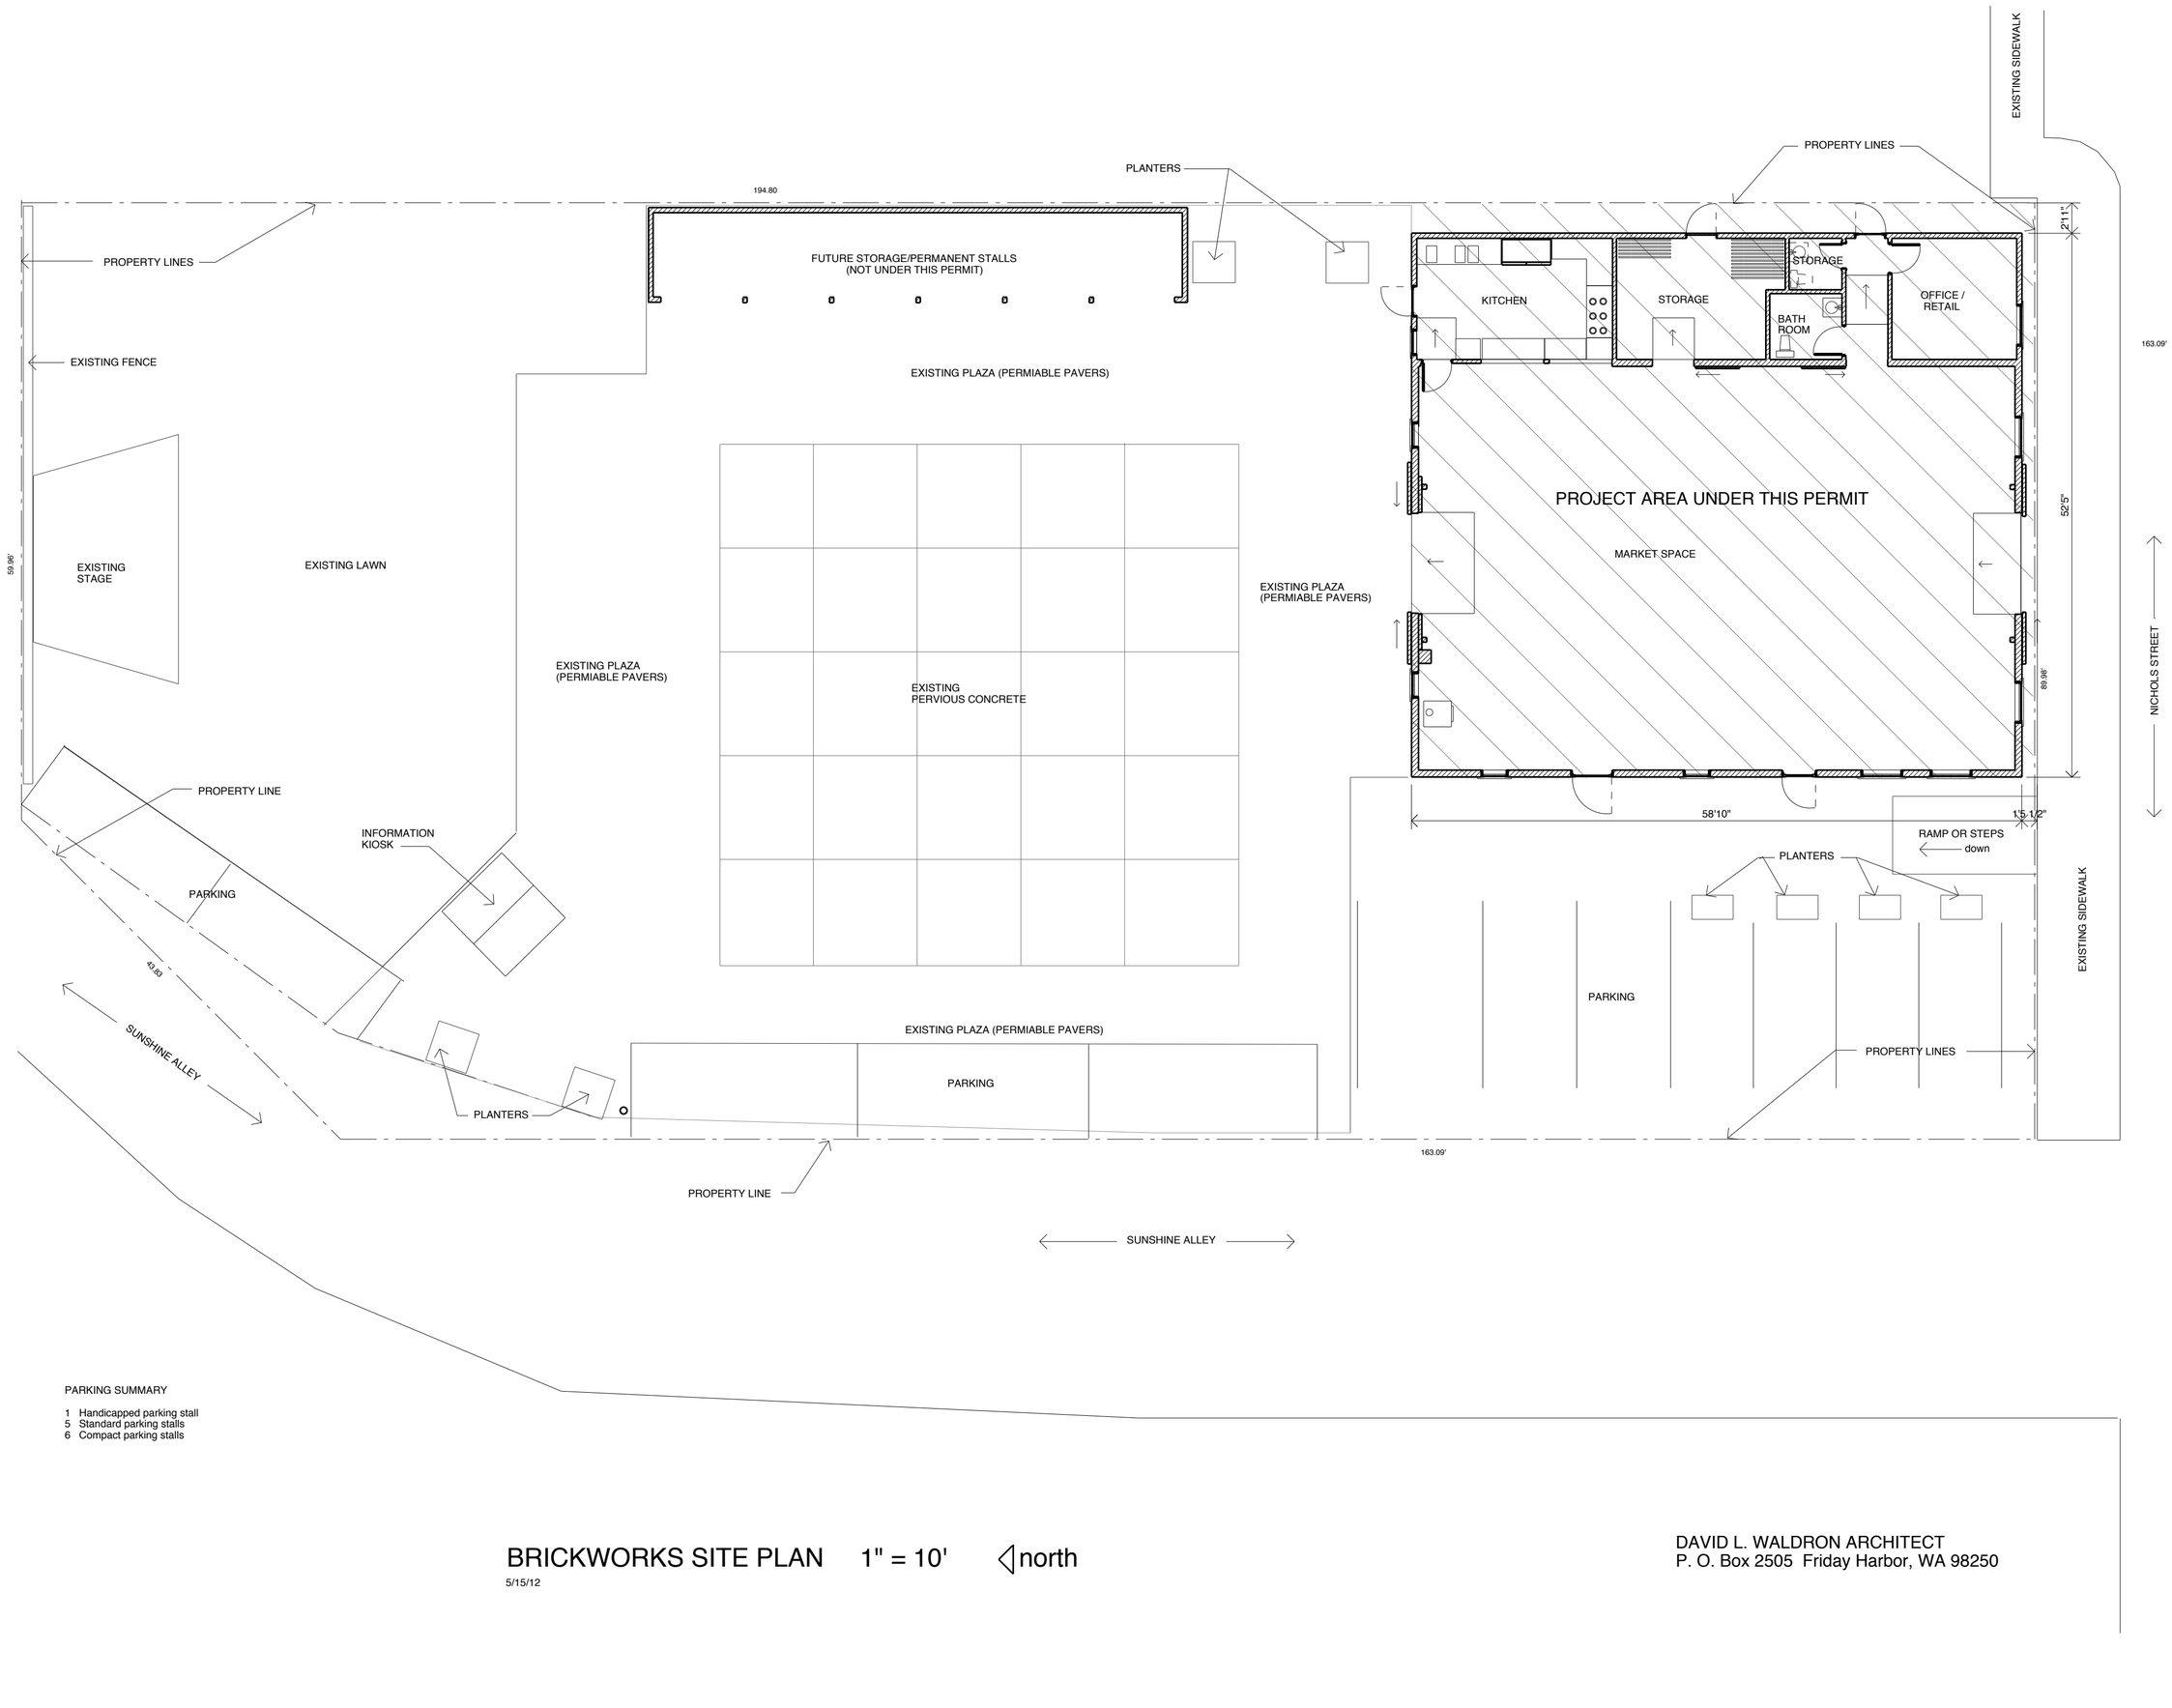

PARKING SUMMARY

1 Handicapped parking stall
5 Standard parking stalls
6 Compact parking stalls

BRICKWORKS SITE PLAN 1" = 10' north

5/15/12

DAVID L. WALDRON ARCHITECT
P. O. Box 2505 Friday Harbor, WA 98250