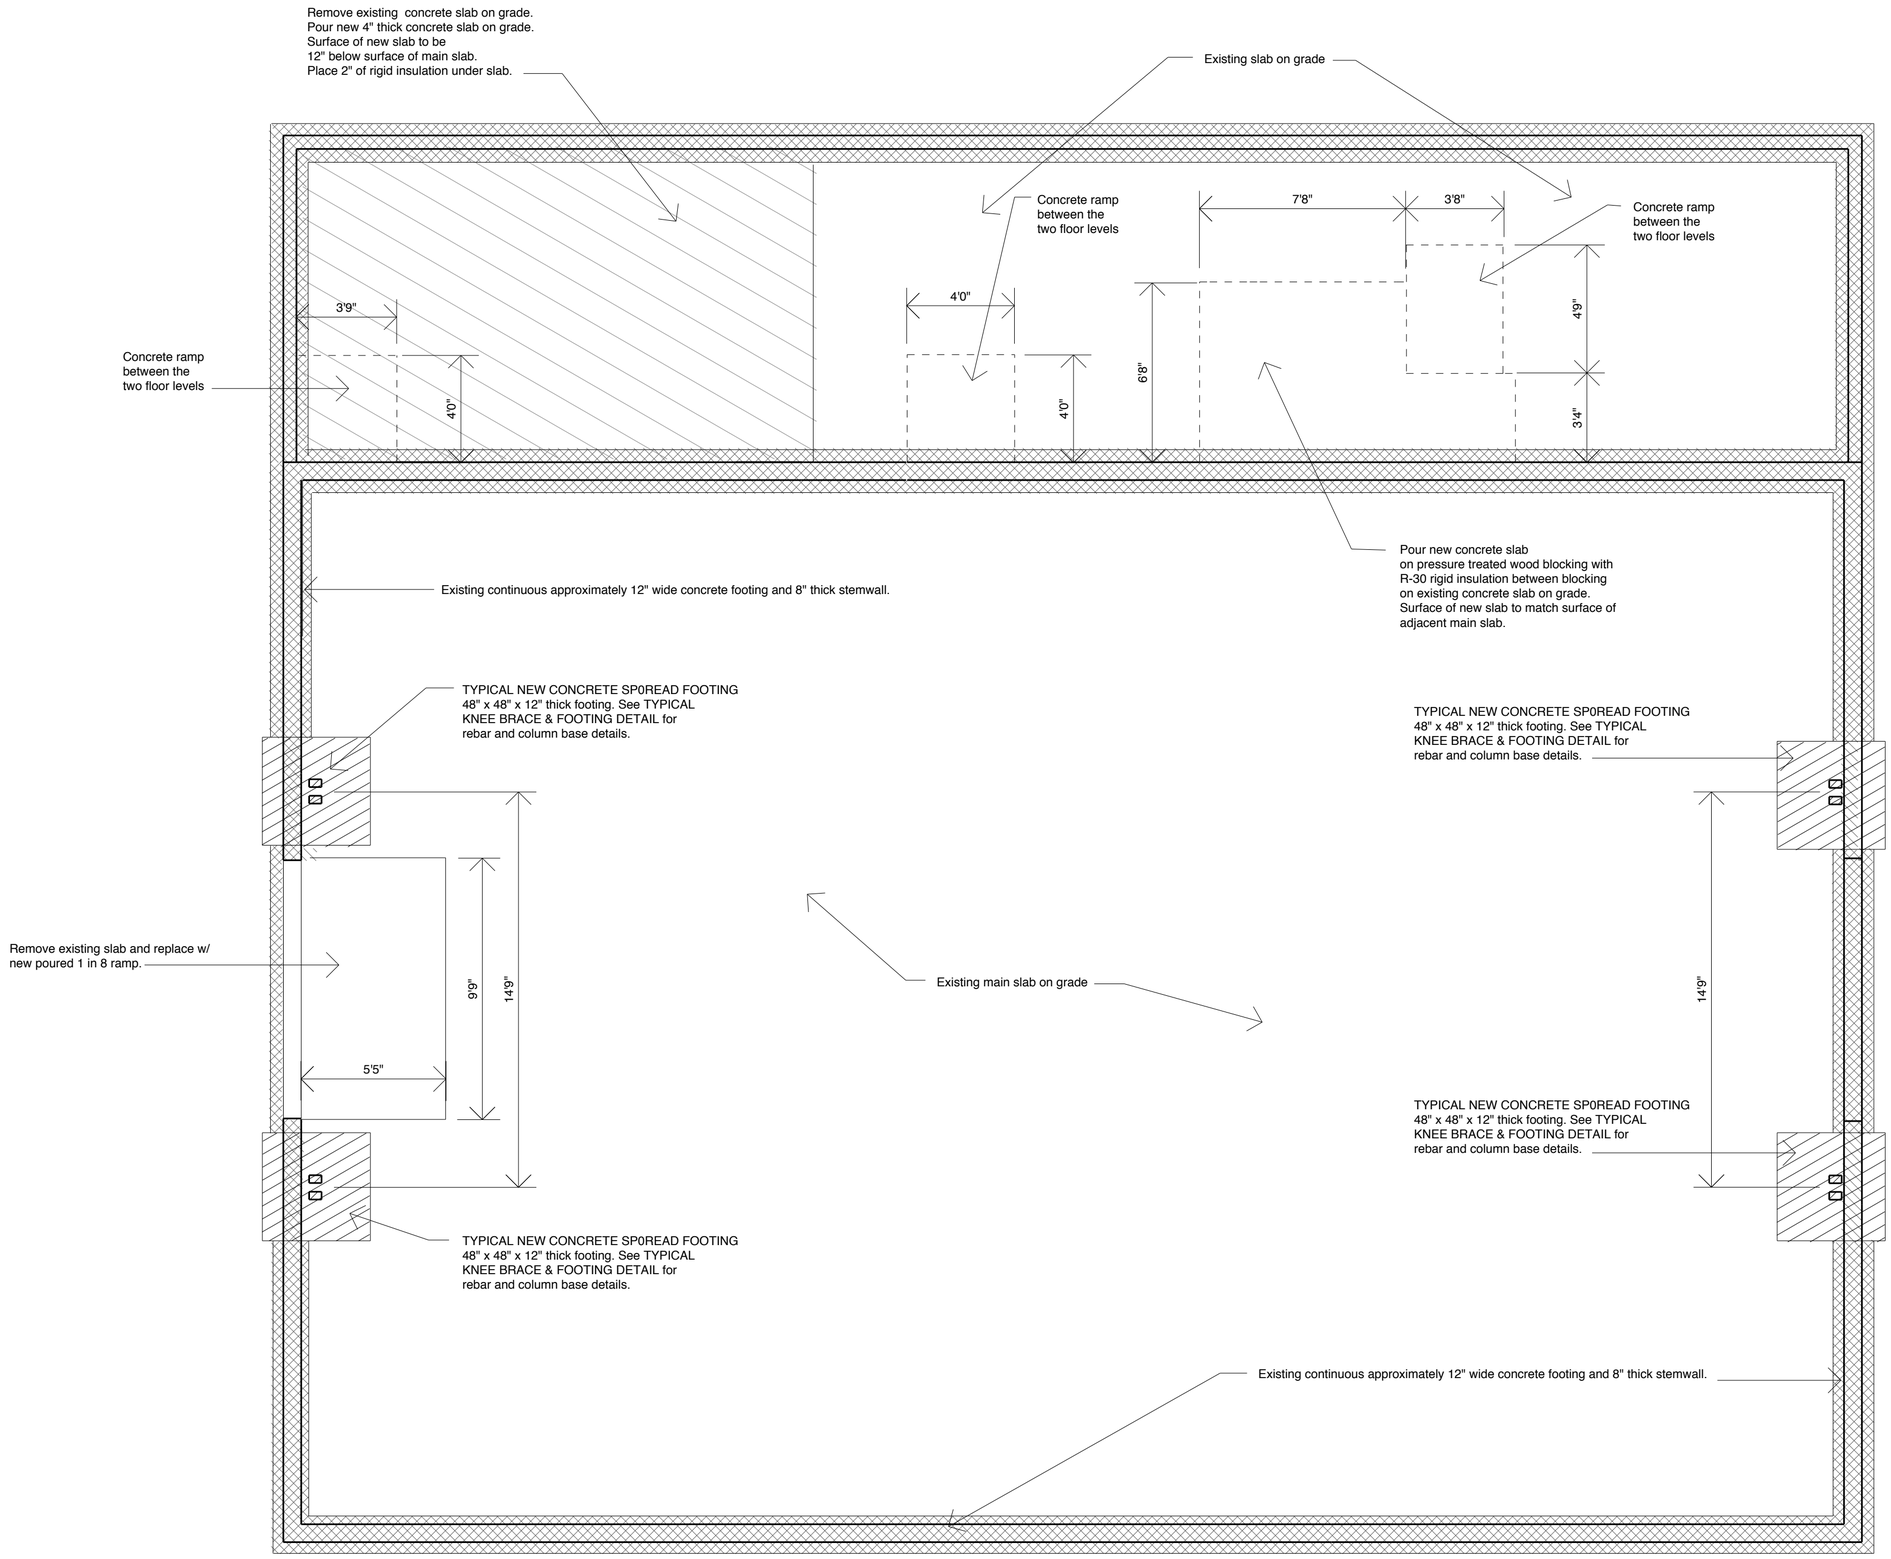

FOUNDATION PLAN 1/8" = 1'-0" north

BRICKWORKS BUILDING ALTERATIONS
150 Nichols Street, Friday Harbor. WA 98250

DAVID L. WALDRON / ARCHITECT
310 Spring Street P. O. Box 2505, Friday Harbor WA 98250
360 378 3070 davidlwaldronarchitect.com